MAP SHOWING DISTRICT, TALUK, HOBLI AND REVENUE VILLAGES FALLING IN THE PROJECT ROAD

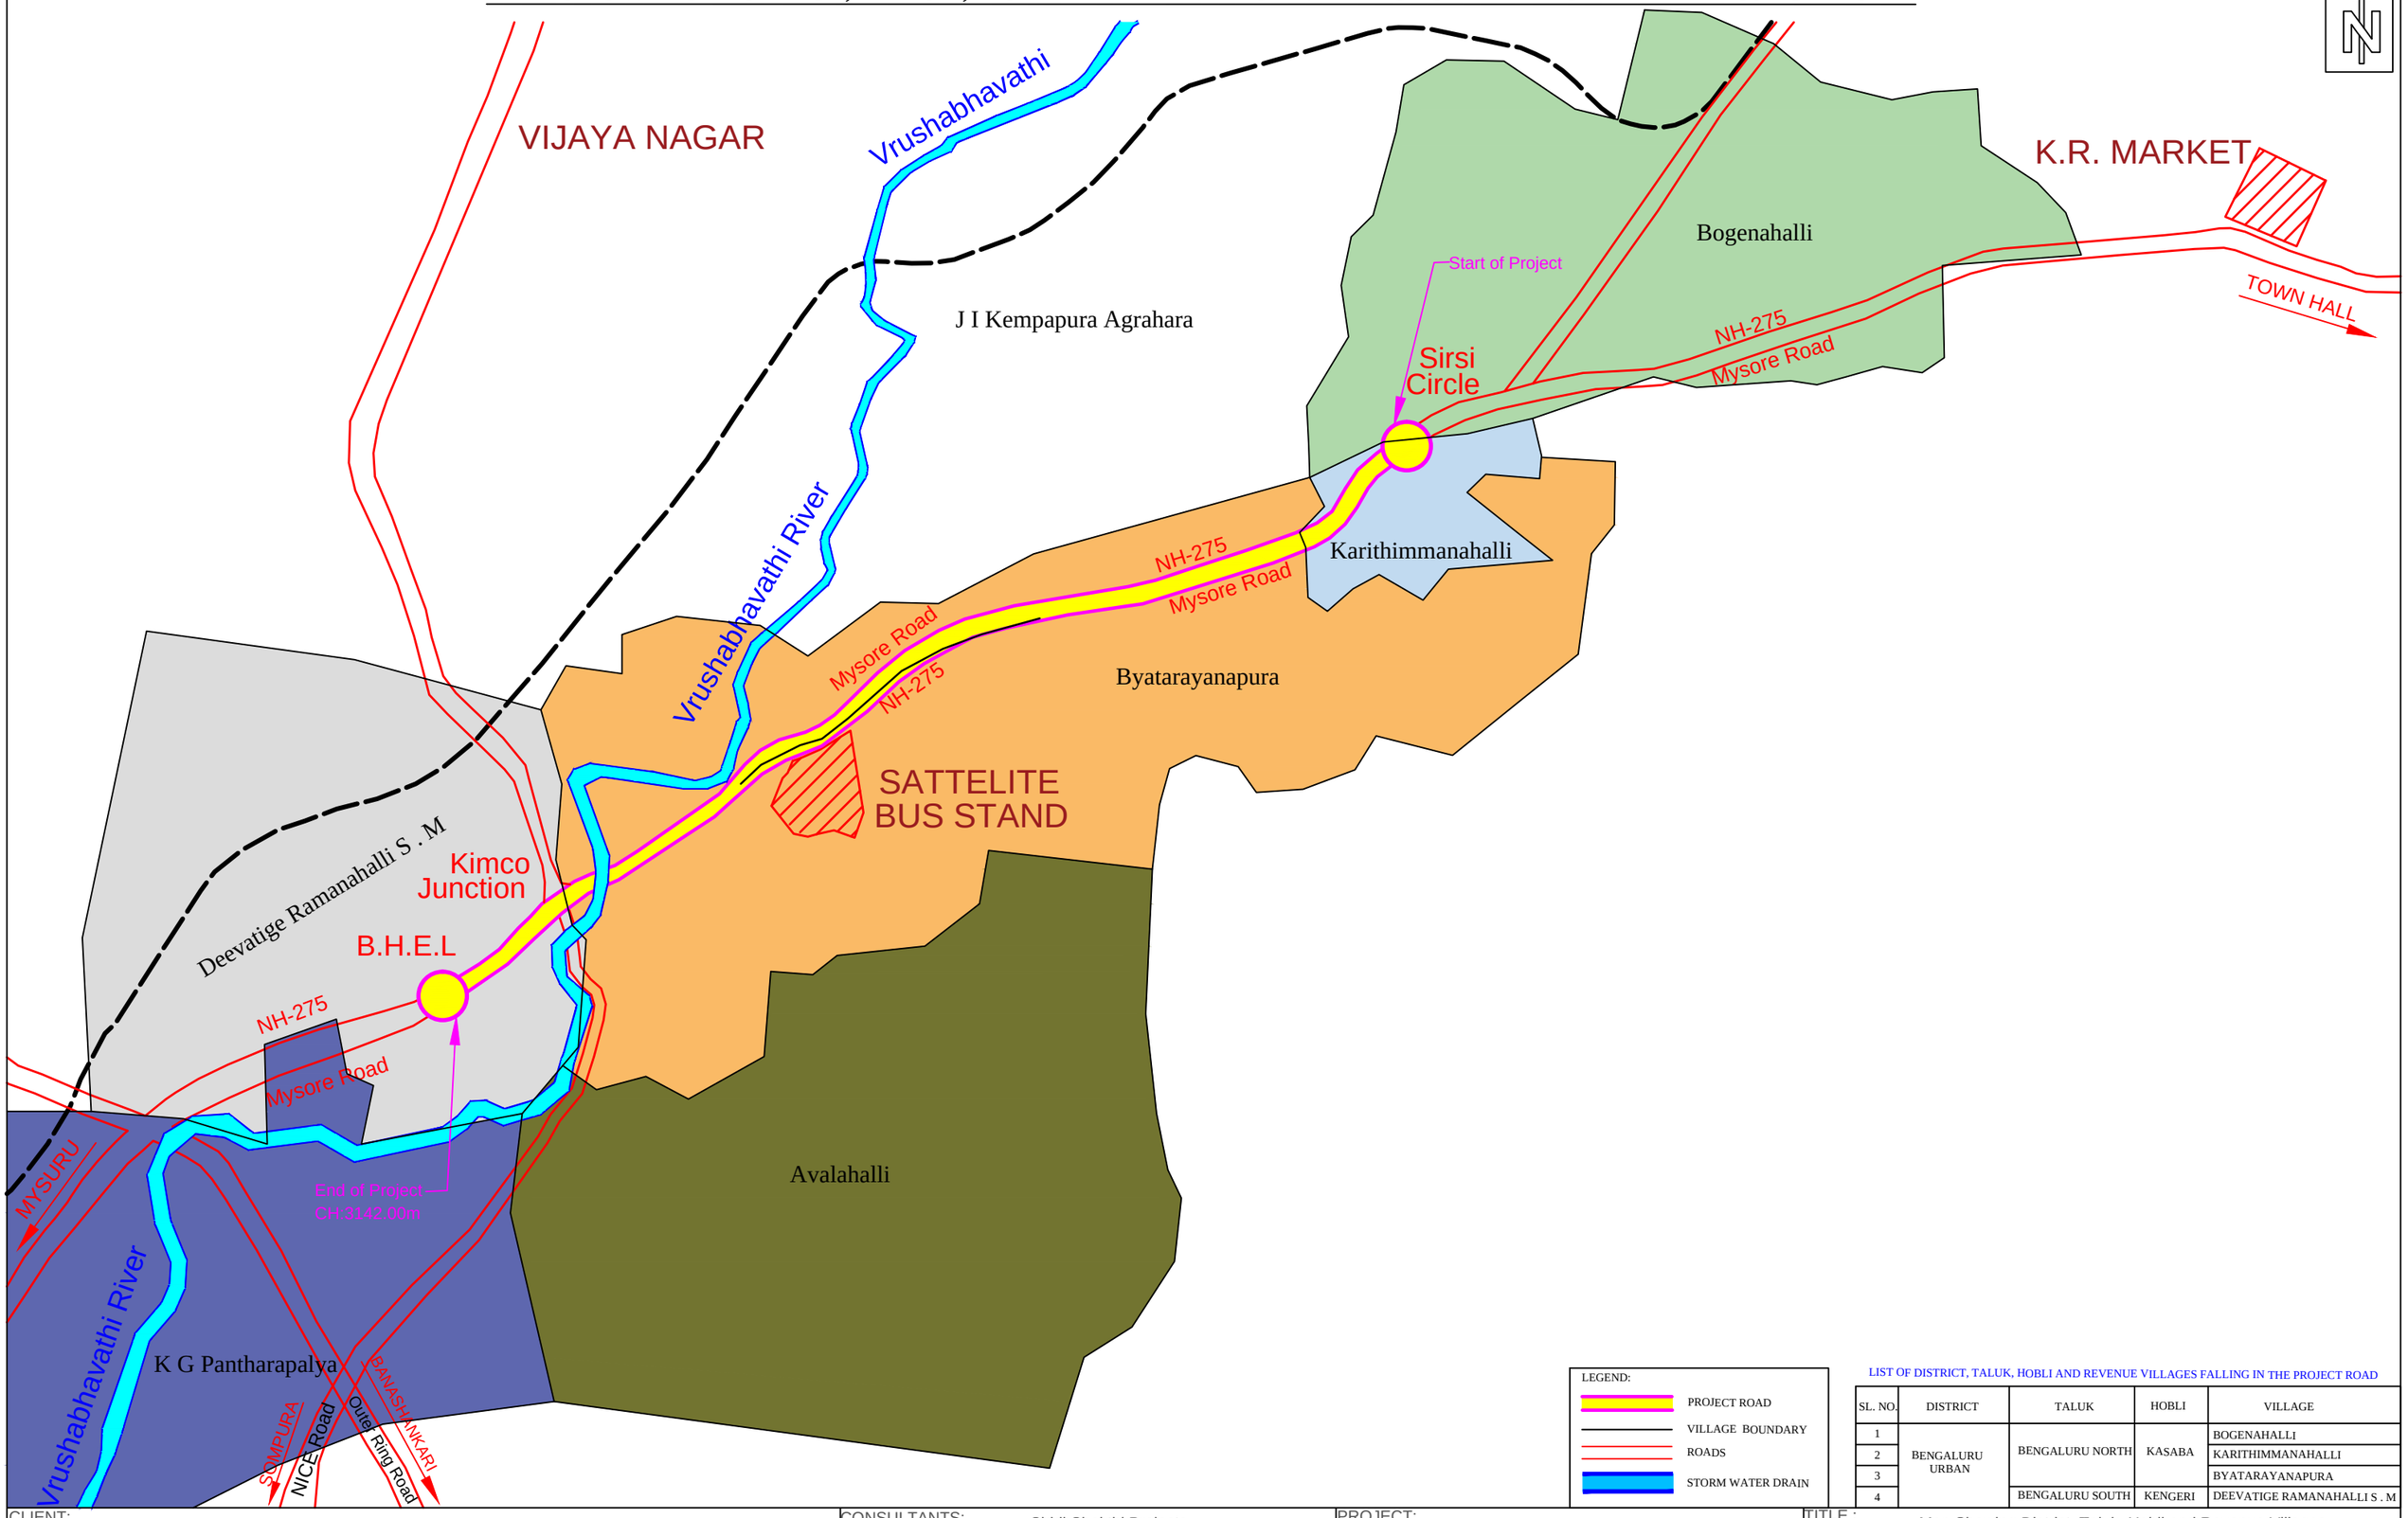

LEGEND:

- PROJECT ROAD
- VILLAGE BOUNDARY
- ROADS
- STORM WATER DRAIN

LIST OF DISTRICT, TALUK, HOBLI AND REVENUE VILLAGES FALLING IN THE PROJECT ROAD

SL. NO.	DISTRICT	TALUK	HOBLI	VILLAGE
1	BENGALURU URBAN	BENGALURU NORTH	KASABA	BOGENAHALLI
2				KARITHIMMANAHALLI
3				BYATARAYANAPURA
4		BENGALURU SOUTH	KENGERI	DEEVATIGE RAMANAHALLI S . M

CLIENT:

BENGALURU SMART INFRASTRUCTURE LIMITED (B-SMILE)
#30/1,Thimmaiah Road, Miller Tank Bund Area,
Vasantha Nagar, Bengaluru - 560051.

B-Smile

CONSULTANTS:

Siddi Shakthi Projects
No.93/31, Asha Nivas, TG Layout,
Ittamadu, Banashankari 3rd Stage,
Hosakerehalli Post,Bengaluru - 560085.
Phone No : + 91 80 43008989
Email: ssprj2001@gmail.com

PROJECT:

Construction of Proposed Elevated Corridor from Sirsi Circle to Nayandahalli on Mysuru Road

TITLE : Map Showing District, Taluk, Hobli and Revenue Villages Falling in the Project Road

DRAWING NO : SSP/DWG/PRJ/2025-26/19-3

DATE: 23-01-2026

SCALE = NTS

SHEET NO : 1 OF 1

☐ INFORMATION ☐ PRELIMNARY ☑ DRAFT ☐ APPROVAL ☐ TENDER ☐ CONSTRUCTION